


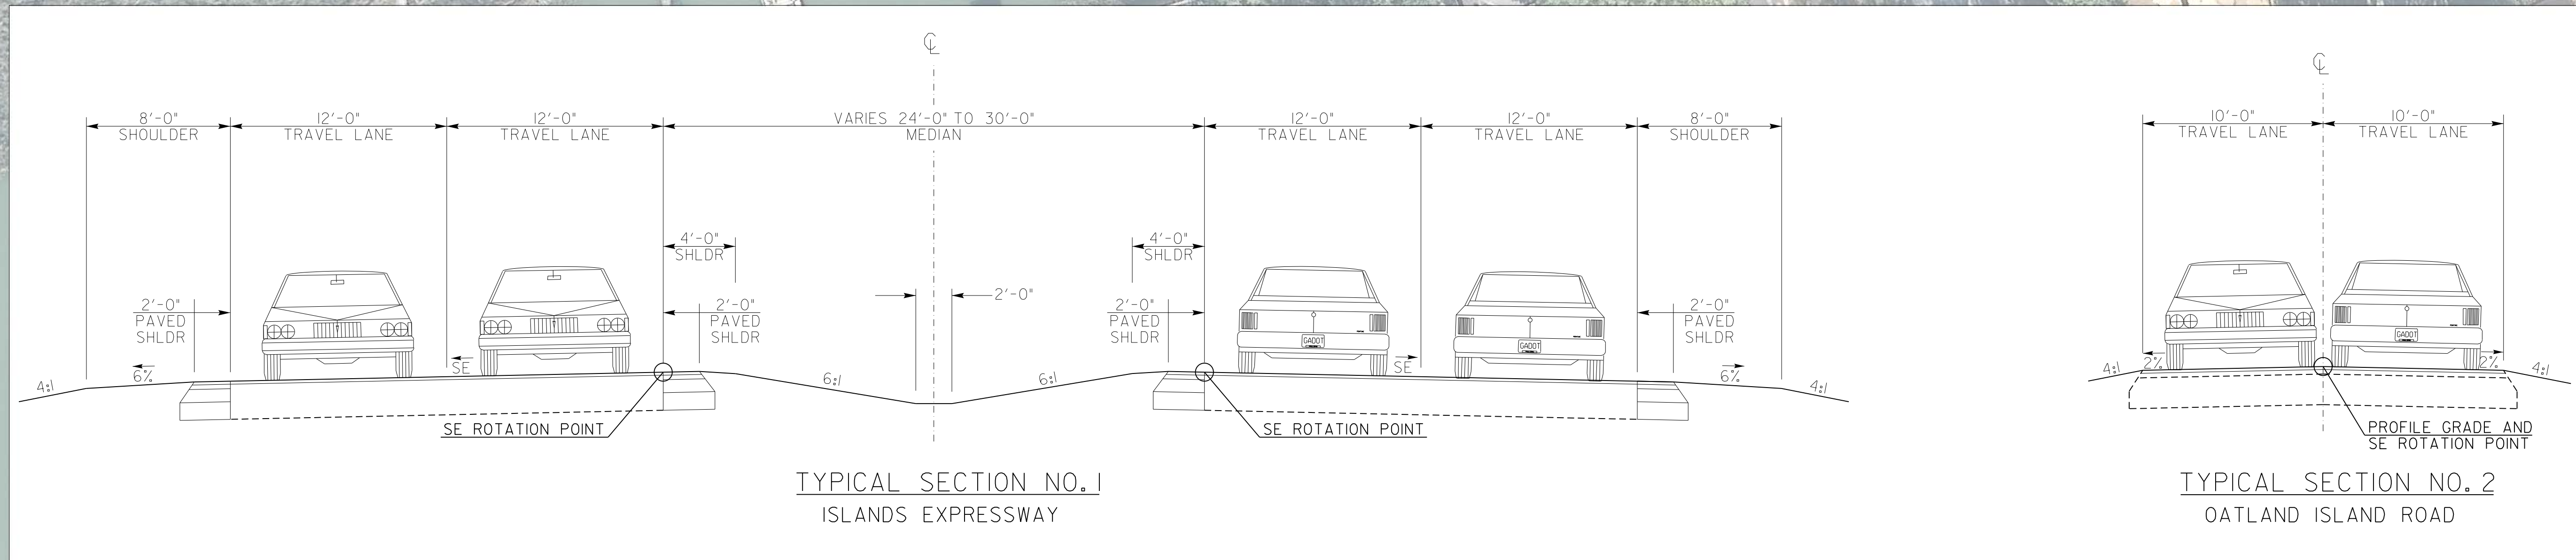

ISLANDS EXPRESSWAY AT OATLAND ISLAND ROAD OPERATIONAL IMPROVEMENTS
FEBRUARY, 2019

LEGEND

- EXISTING PROPERTY LINE
- APPROX. CONSTRUCTION LIMITS
- ROADWAY
- CONCRETE
- LANDSCAPING
- WETLAND
- ENVIRONMENTALLY SENSITIVE AREA

NOTE: PROPOSED LAYOUT AND REQUIRED RIGHT OF WAY ARE SUBJECT TO CHANGE

vhb

SCALE IN FEET
0 50 100 200